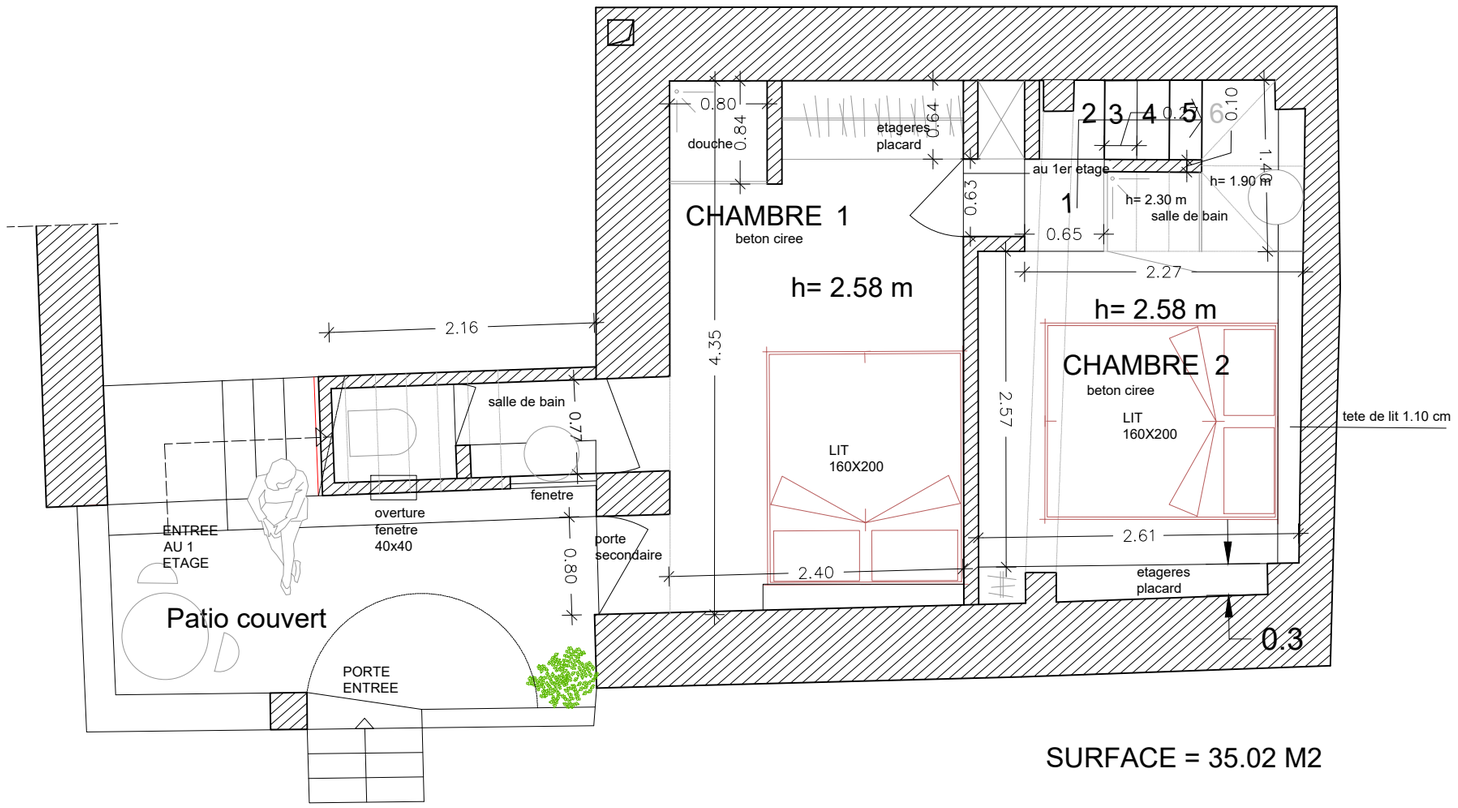

SURFACE = 35.02 M2

PLAN RDC